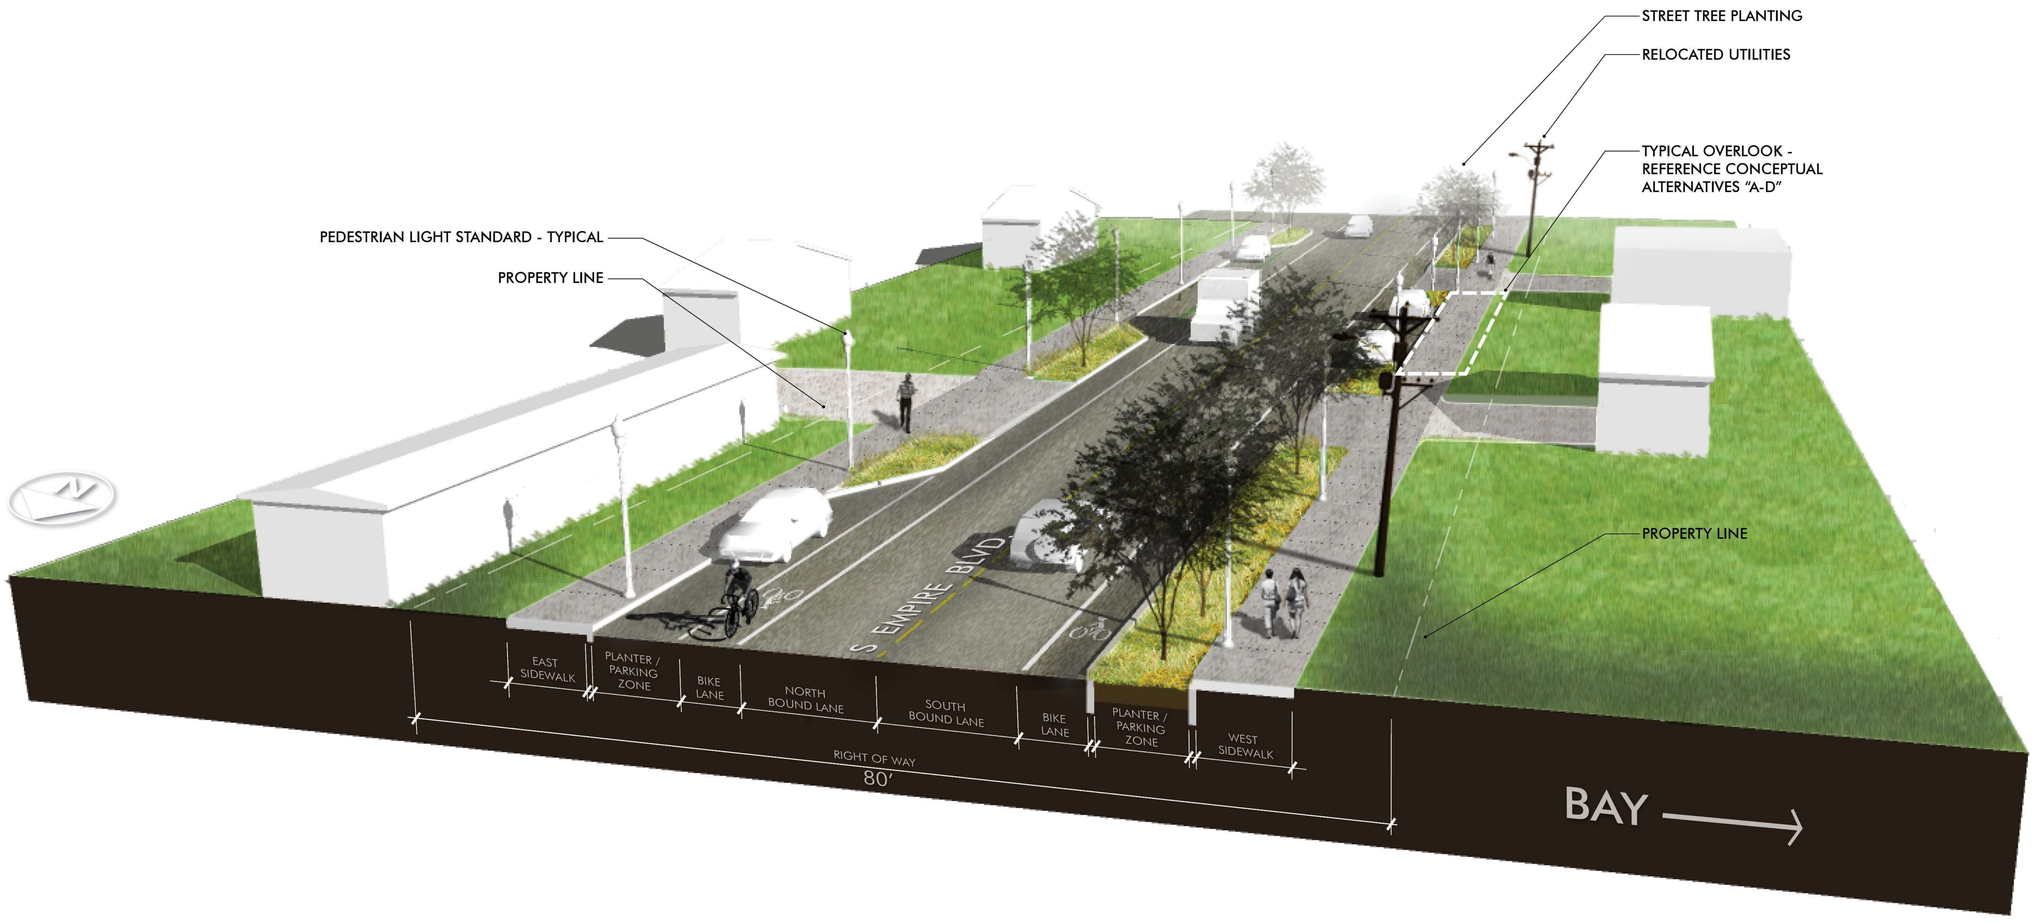CONCEPTUAL PERSPECTIVES
TYPICAL HALF-BLOCK STREETSCAPE CROSS-SECTION